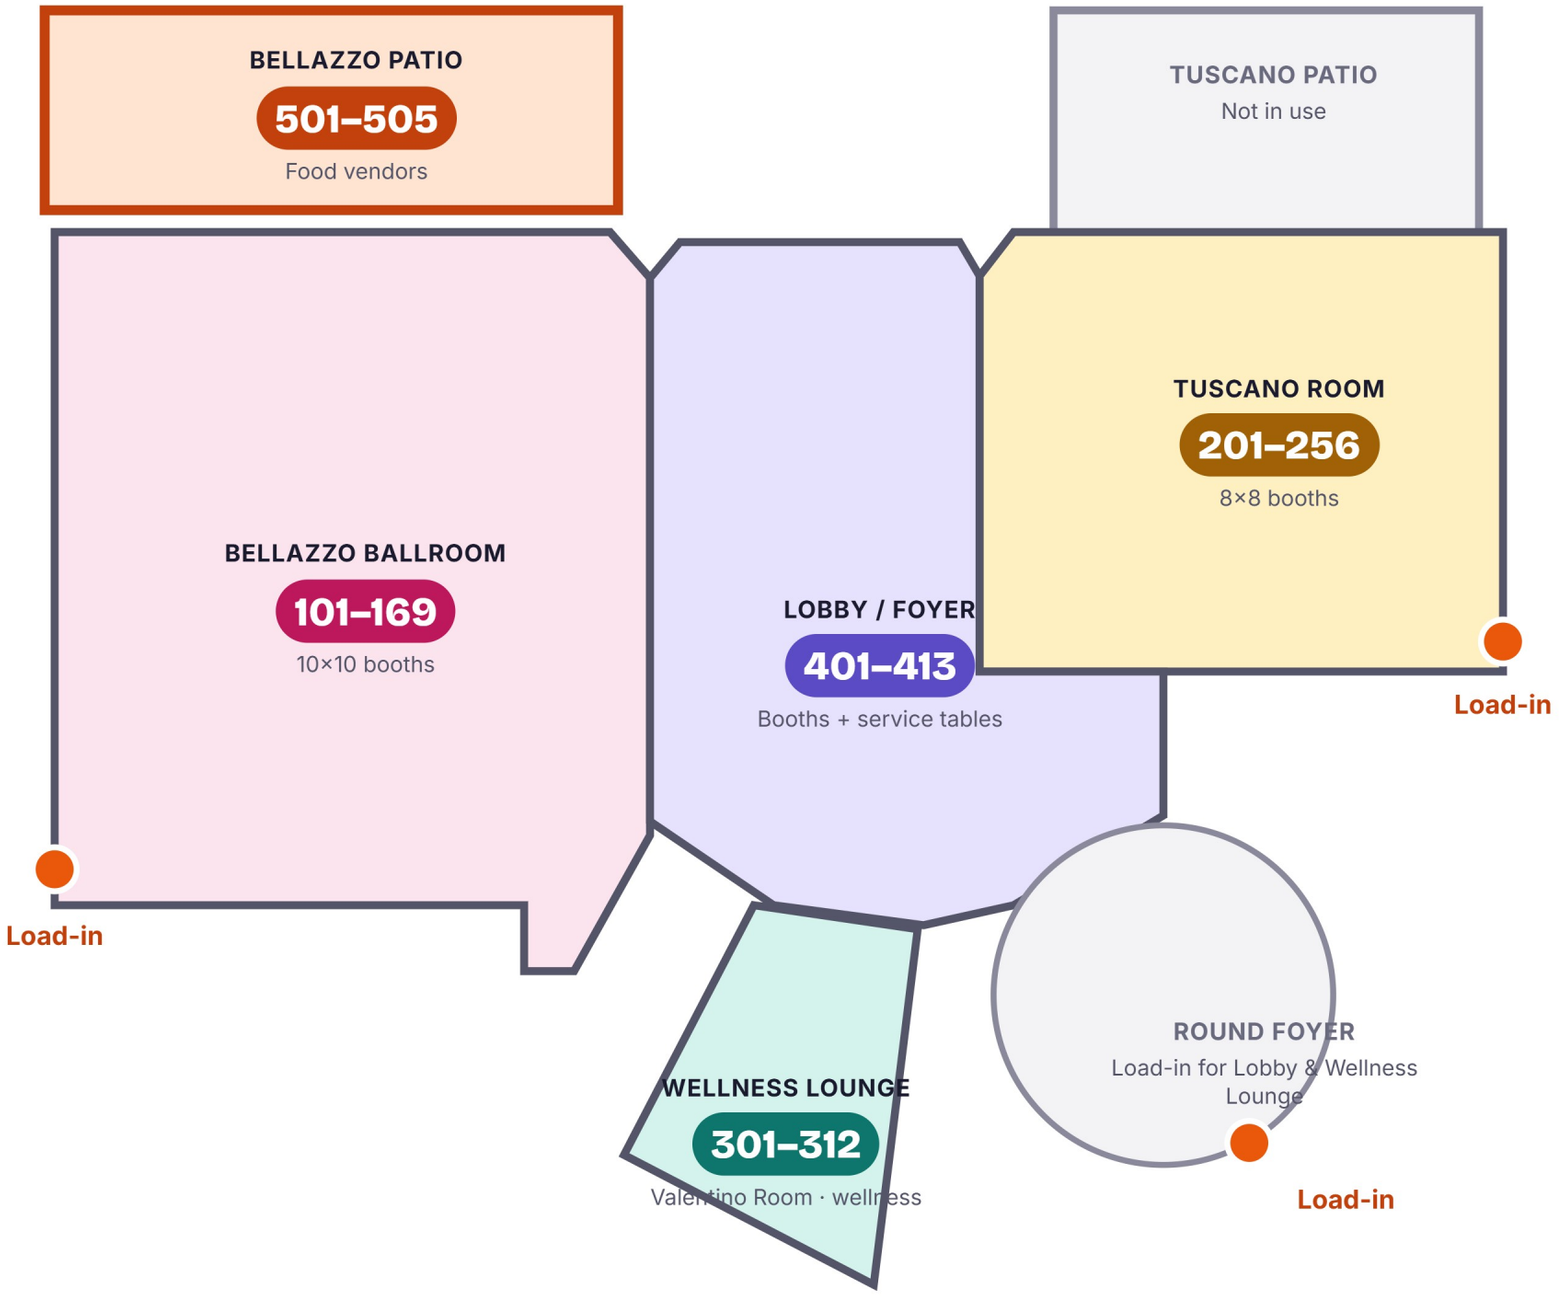


VENUE OVERVIEW

Queer Holiday Market

Booth numbers by room


Bellazzo Ballroom	101–169
Tuscano Room	201–256
Wellness Lounge	301–312
Lobby / Foyer	401–413
Bellazzo Patio (food)	501–505
Parking lot (food trucks)	Smileys · Harkins Popcorn Petal and Pour · MallowHaus K Town In AZ

NOTES

Wellness Lounge is the Valentino Room on this site plan.

Load-in: Bellazzo and Tuscano load in through their own outside doors (orange dots). Lobby and Wellness Lounge load in through the round foyer's outside door.

Site plan is not to scale; each room has its own scaled map.

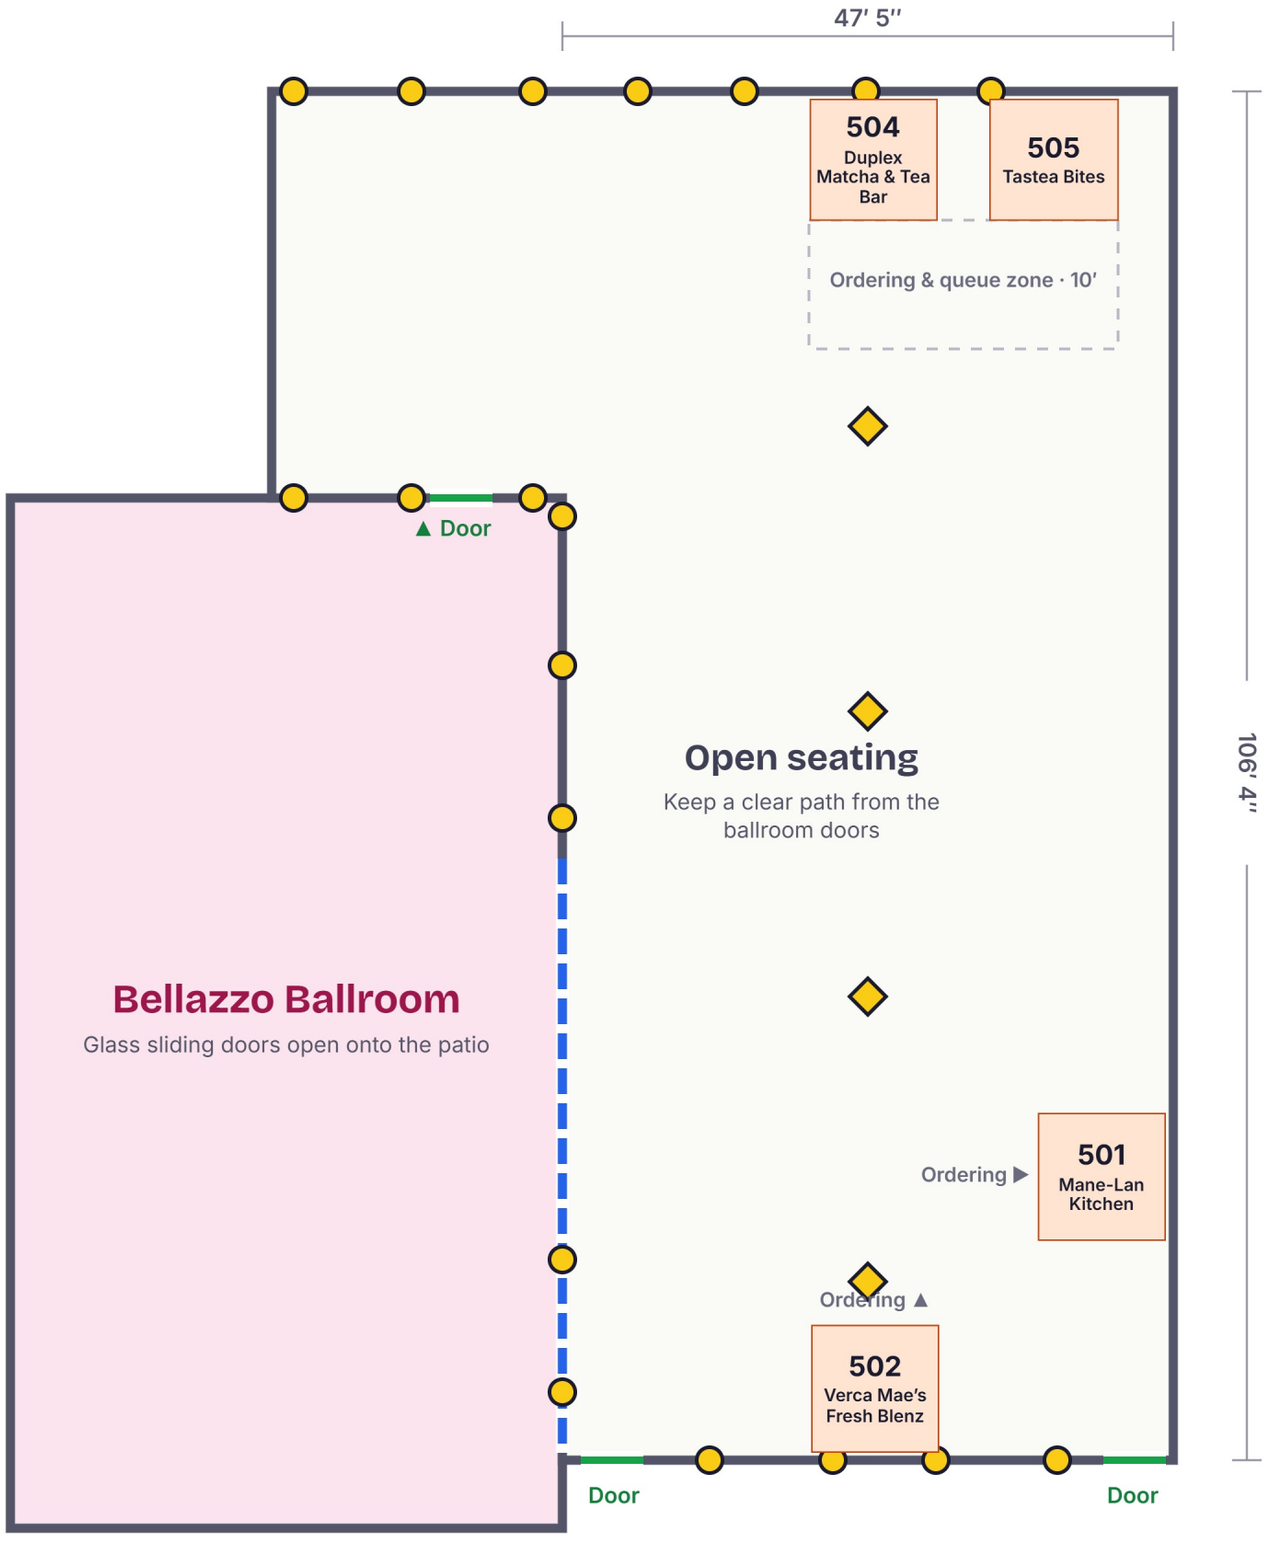

FOOD VENDOR PLAN

Queer Holiday Market

Bellazzo Patio · 47′ 5″ × 106′ 4″ · 5,040 sq ft

VENDORS

501 · Mane-Lan Kitchen · 10×10 · power

502 · Verca Mae's Fresh Blenz · 10×10 · power

504 · Duplex Matcha & Tea Bar · 10×10

505 · Tastea Bites · 10×10

KEY

- Wall outlet
- Center outlet (approx. spacing)
- Ballroom glass sliding doors
- Doors – keep clear


NOTES

Mane-Lan Kitchen is on the outer edge near the end door (K Town's old spot); there is no wall outlet there, so confirm power. Verca Mae's is on the wall between the two end doors, in front of its outlets. Duplex and Tastea line the far wall with 4′ between them and a 10′ queue zone.

K Town In AZ (formerly 503) moved to the food truck row in the east parking lot.

Center outlets are shown evenly spaced along the middle; confirm exact spots on site.

10 ft (to scale)

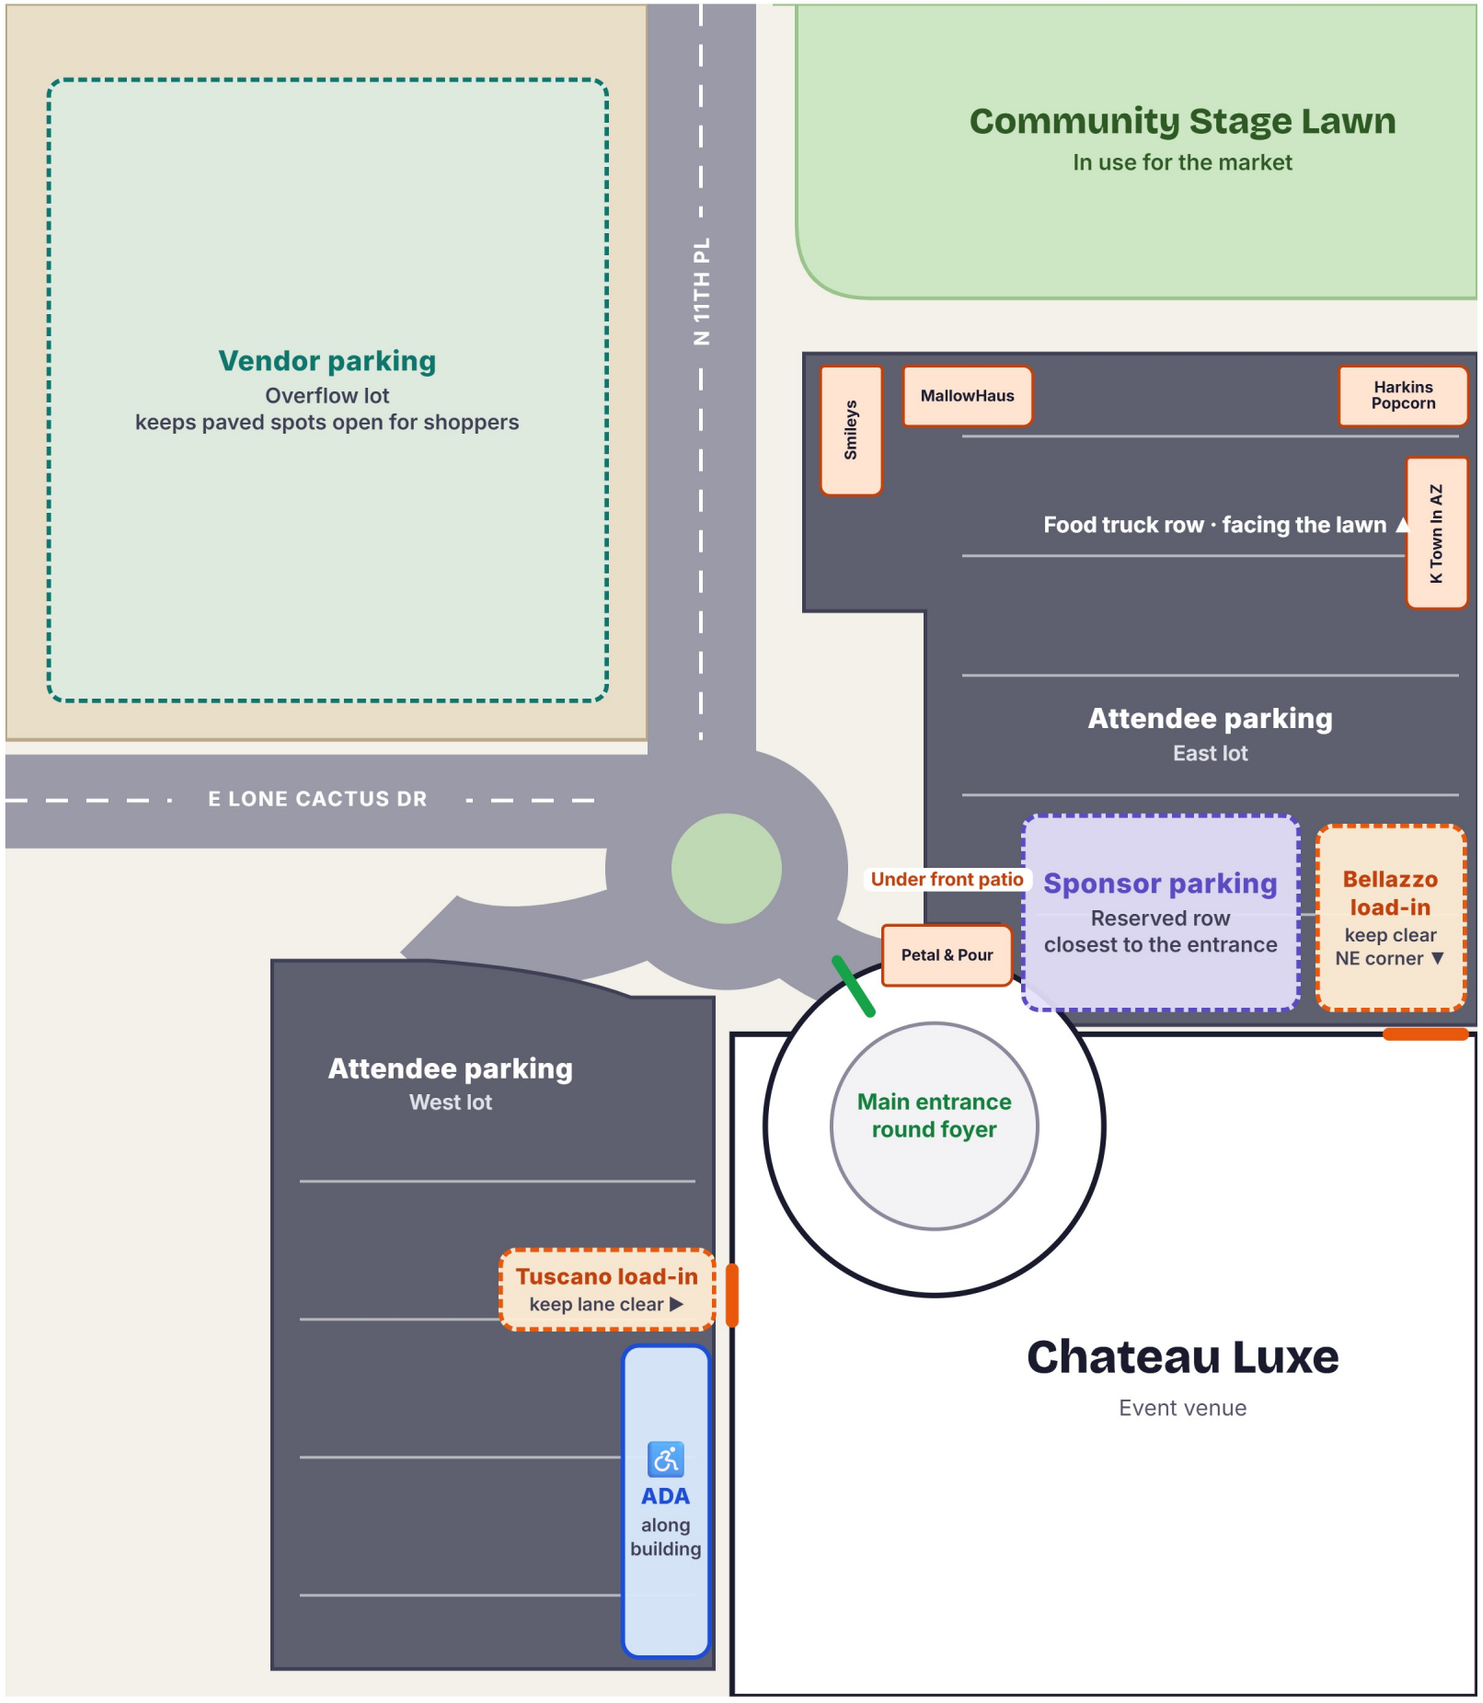

SITE & PARKING PLAN

Queer Holiday Market

Chateau Luxe · parking lots & food trucks

KEY

- Vendor parking
- Sponsor parking
- Food truck
- Paved lot · attendee parking
- Overflow lot (unpaved)
- Main entrance
- Load-in door · keep clear
- ADA parking

FOOD TRUCKS

Smileys

Harkins Popcorn

Petal and Pour by Wondry (front patio)

MallowHaus (also retail in Lobby 402)


K Town In AZ (food trailer)

NOTES

Vendors unload at their room's load-in door, then move to the overflow lot. Lobby and Wellness Lounge vendors unload at the main entrance.

Zones and trucks are starting suggestions; drag them to where you want them.

Drawn from the aerial view, not to scale. Confirm truck spots, sponsor row and overflow lot use with the venue.

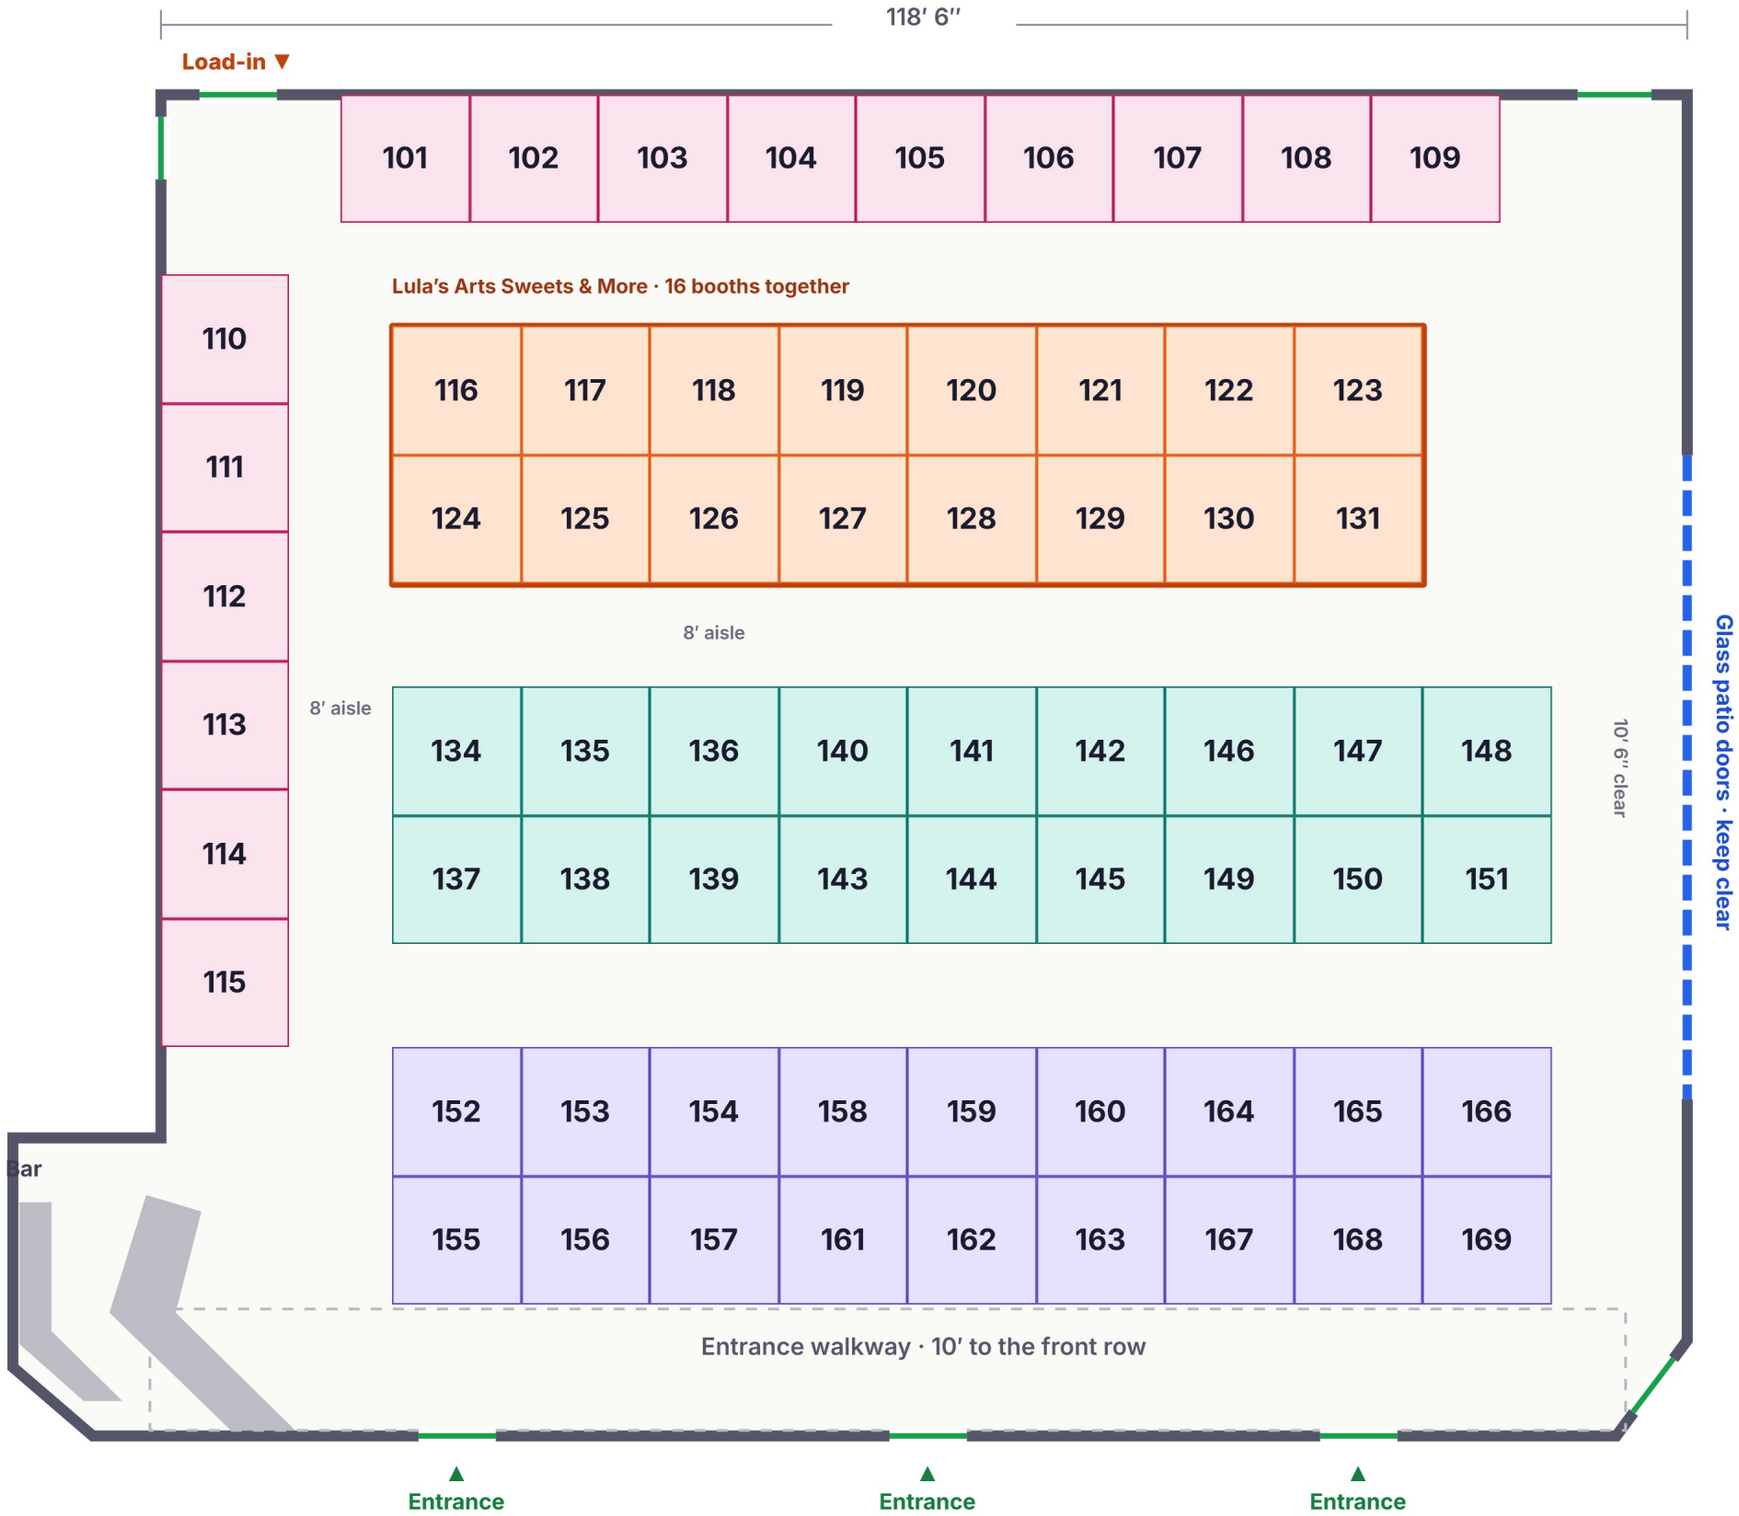

VENDOR FLOOR PLAN

Queer Holiday Market

Ballroom · 118′ 6″ × 104′ 2″

67	10×10	8′
booths	feet each	all walkways

KEY

- Wall booths · 101–115
- Lula's block · 116–131
- Row B islands · 134–151
- Row C islands · 152–169
- Doors & entrances (kept clear)
- Glass sliding patio doors
- Vendor load-in door (outside)
- Bar

NOTES

Each row is one continuous block with no cut-through aisles. Every walkway is 8′ or wider: 8′ along the back wall, between rows and along the left wall booths, 10′ 6″ at the patio doors and 10′ at the entrances. Lula's 16 booths form one 80′ × 20′ block.

All doors, the bar and the patio doors are left clear. Vendors load in through the outside door at the top left; carts use the 8′ aisles.


Confirm aisle widths and exits with the venue before selling booths — all walkways meet the 8′ fire-code minimum.

10 ft (to scale)

VENDOR FLOOR PLAN

Queer Holiday Market

Tuscano Room · 89′ 0″ × 75′ 3″

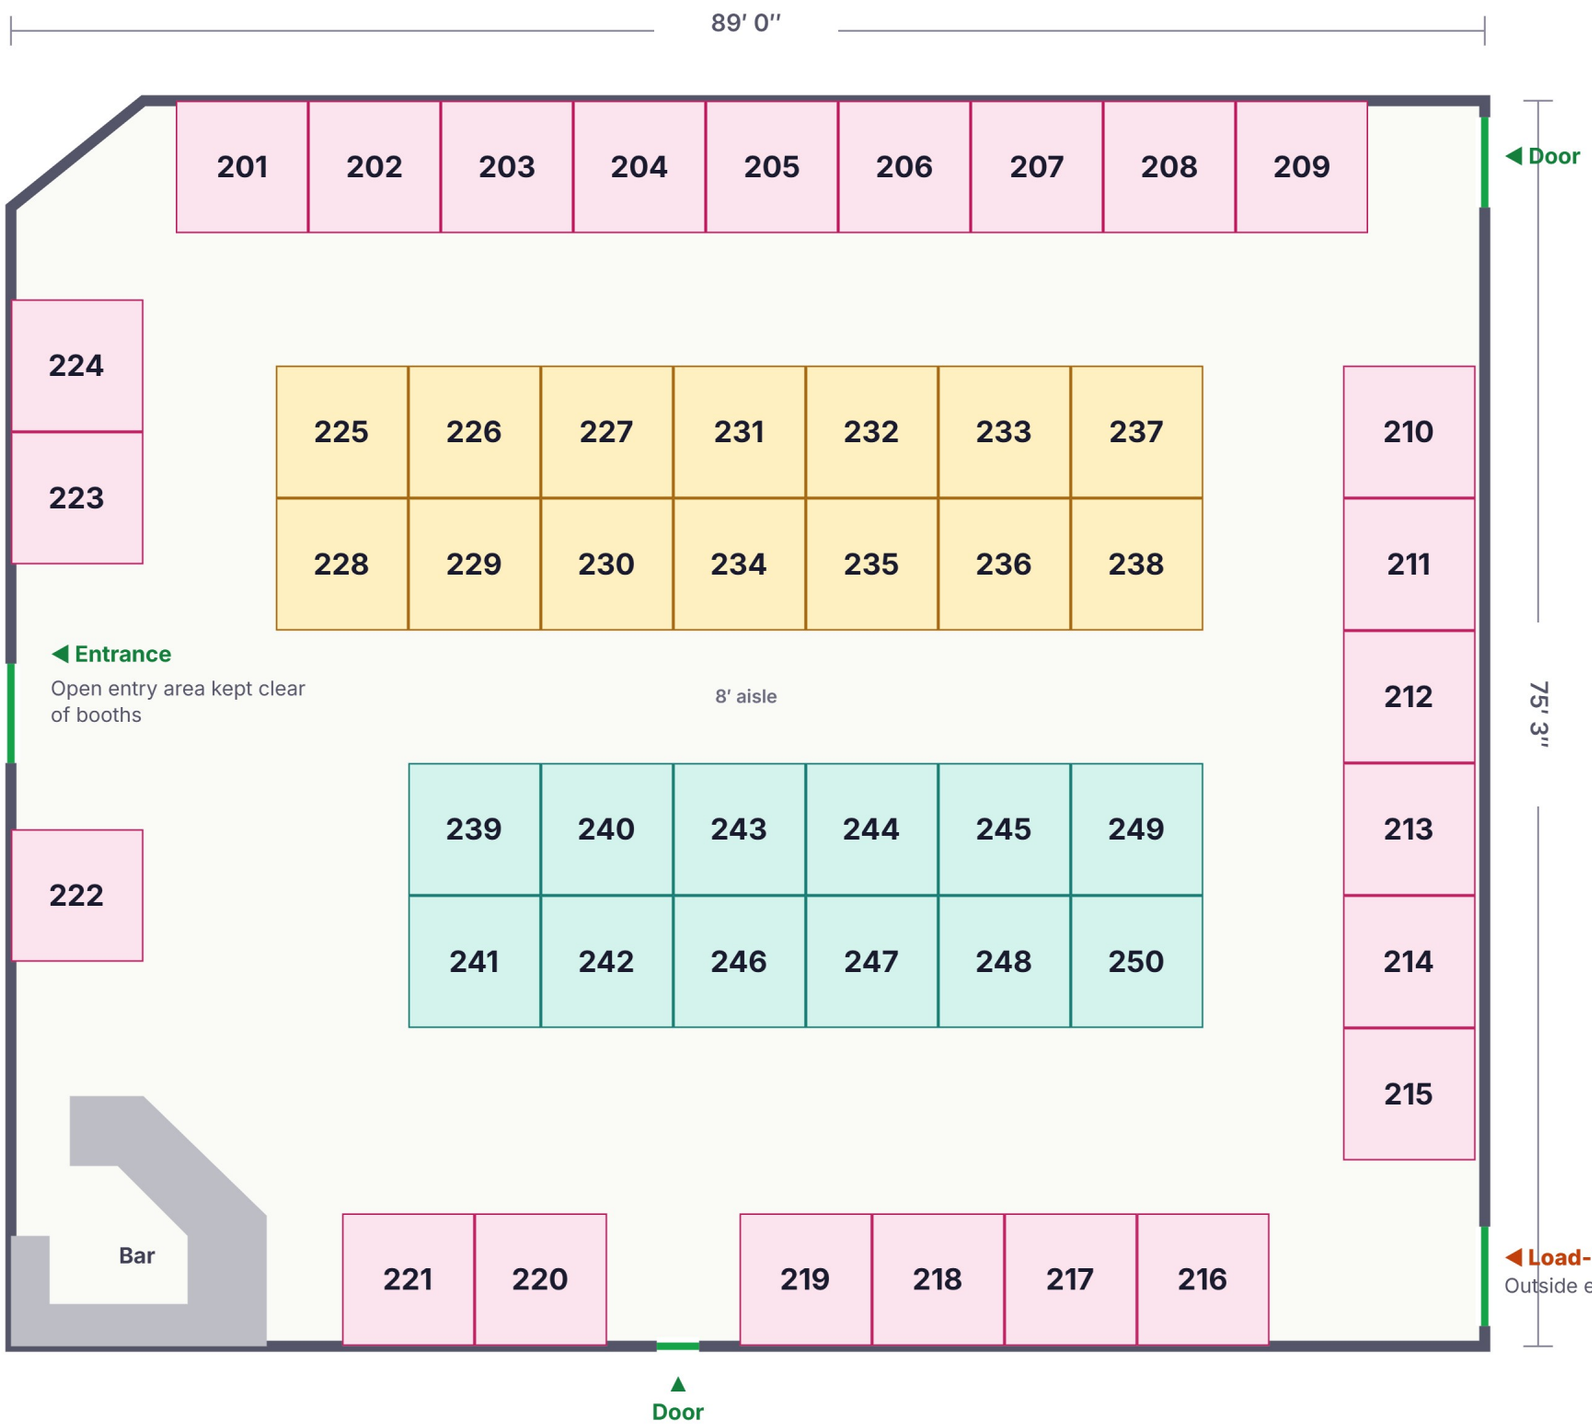

50 booths · **8×8** feet each · **8′** walkways

KEY

- Wall booths · 201–224
- Front row · 225–238
- Middle row · 239–250
- Entrance & doors (kept clear)
- Bar

NOTES

Booths are numbered clockwise around the walls, then by row. Each row is one continuous back-to-back block with no cut-throughs; every walkway is 8′.

The entrance, all four doors and the bar are left clear; booths near the left entrance are set back to make an open entry area. Vendors load in through the outside door at the bottom right, which has about 13′ of open floor in front of it.


Confirm aisle widths and exits with the venue before selling booths — all walkways are drawn at 8′.

8 ft (to scale)

VENDOR FLOOR PLAN

Queer Holiday Market

Foyer · 112′ × 55′

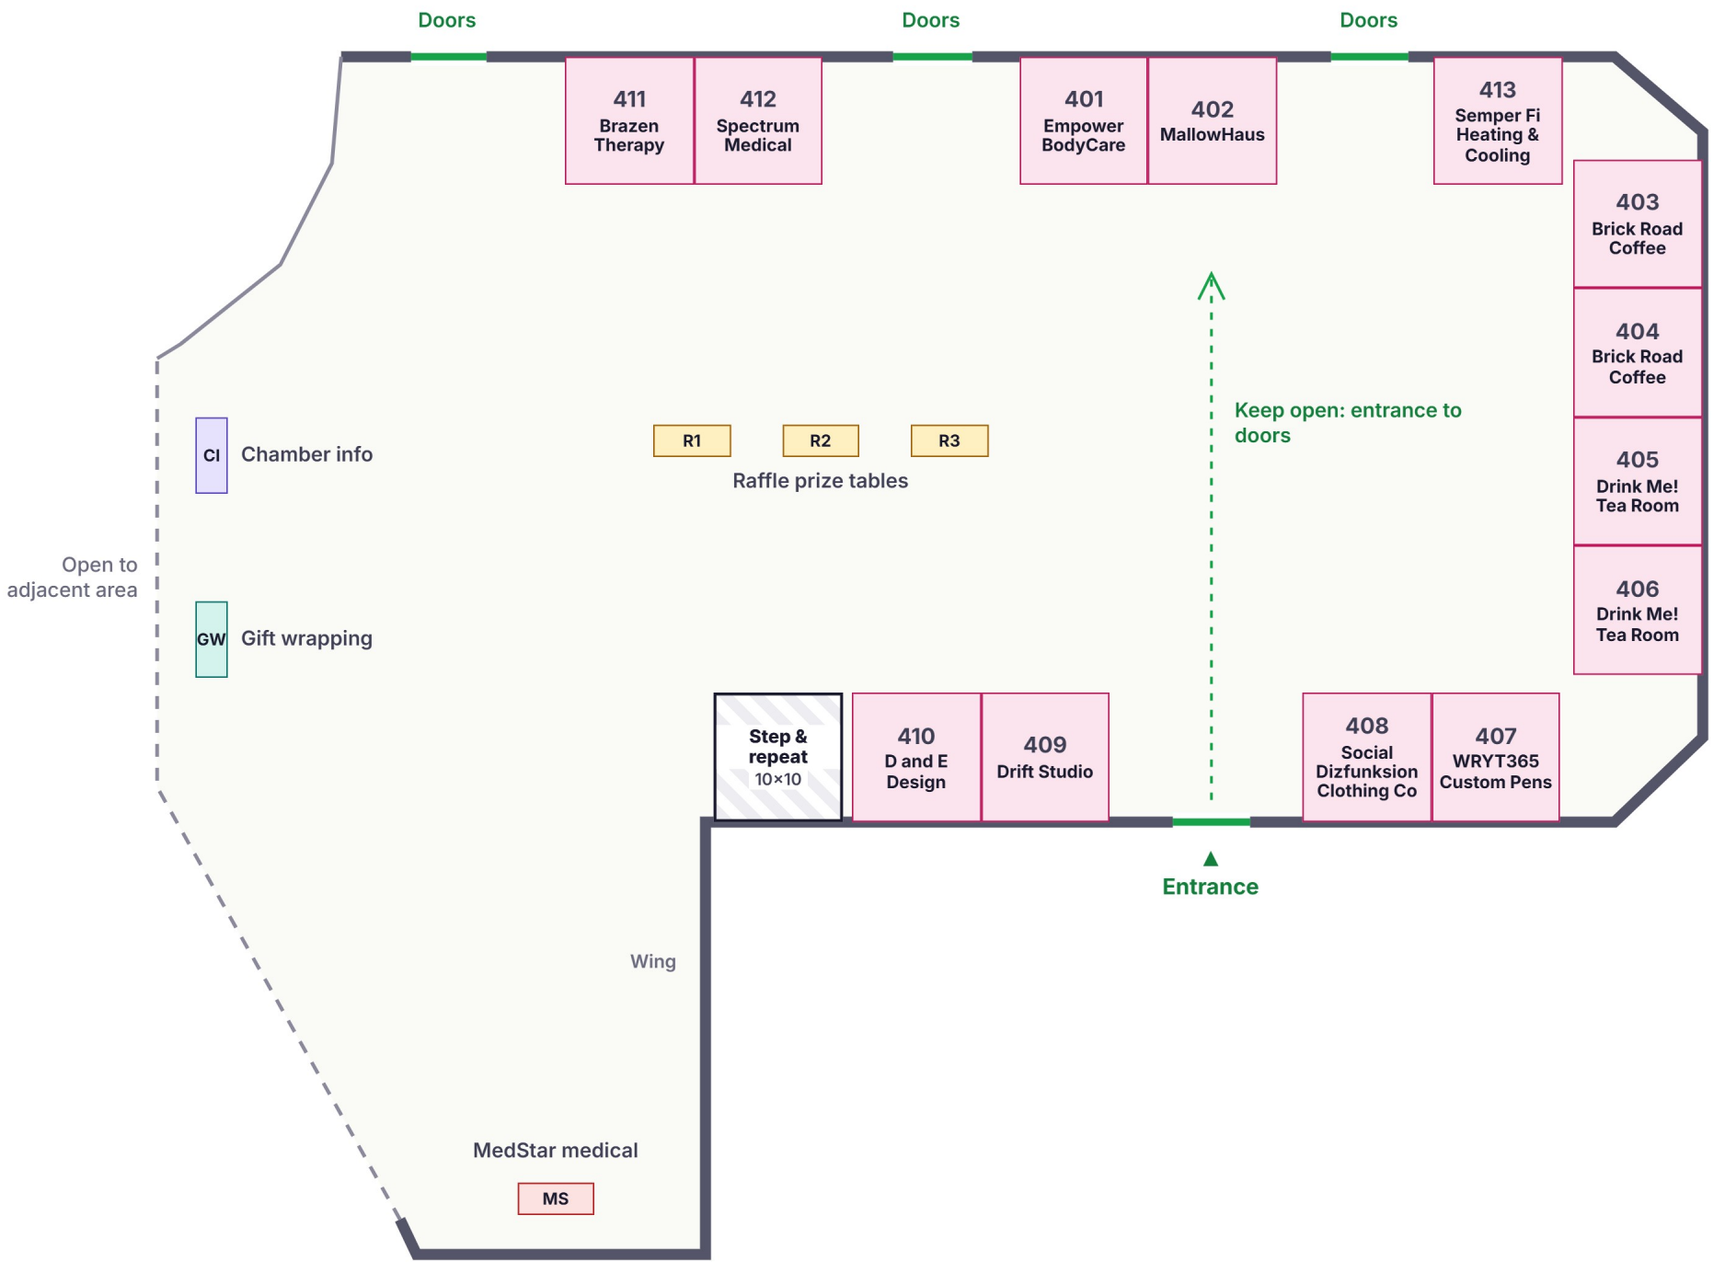

13 booths 10×10

6 6′ tables

4′ min. walkways

KEY

- Vendor booths · 401–413
- R1–R3 · Raffle prize tables
- CI · Chamber information
- MS · MedStar medical team
- GW · Gift wrapping station
- Step & repeat photo backdrop · 10×10
- Doors & entrance (kept clear)
- Open edge, no wall

NOTES

Tables are 6′ × 30″ with 3′ of staff space behind each.

Chamber info and gift wrapping sit along the open side, facing into the foyer, with staff space toward the adjacent area. MedStar is in the wing.

The step & repeat is on the bottom wall left of 410, with the open foyer in front for photos.

Raffle tables sit mid-foyer with 4′ between them, clear of the path from the entrance to the doors.

Load-in: Lobby and Wellness Lounge vendors come in through the round foyer's outside door.

10 ft (to scale)



VENDOR FLOOR PLAN

Queer Holiday Market

Wellness Lounge · 58′ 8″ wide

11	3 + 8	4′
booths	10×10 + 8×8	walkways

KEY

- 10×10 booths · 301–303 (left wall)
- 8×8 booths · 304–310, 312
- Entrance & door (kept clear)
- Bar & pillars
- Office, fixtures & server station

NOTES

The bar and the lounge restroom hallway are closed; guests use the Lobby restrooms. Every booth backs onto a wall (or the closed bar and restroom hallway) and faces an open center. The three 10×10s line the left wall. Walkways are 8′ or wider except where the left-wall row meets the bottom row: that gap is about 3′ 4″ (red) – confirm with the venue.

The entrance has about 18′ of open floor before the first booth; the back door and server station stay clear.

Load-in: through the round foyer's outside door, then the Lobby, to the lounge entrance.

Scaled to the plan's listed 58′ 8″ width and 35′ 7″ from bar to back wall.

8 ft (to scale)